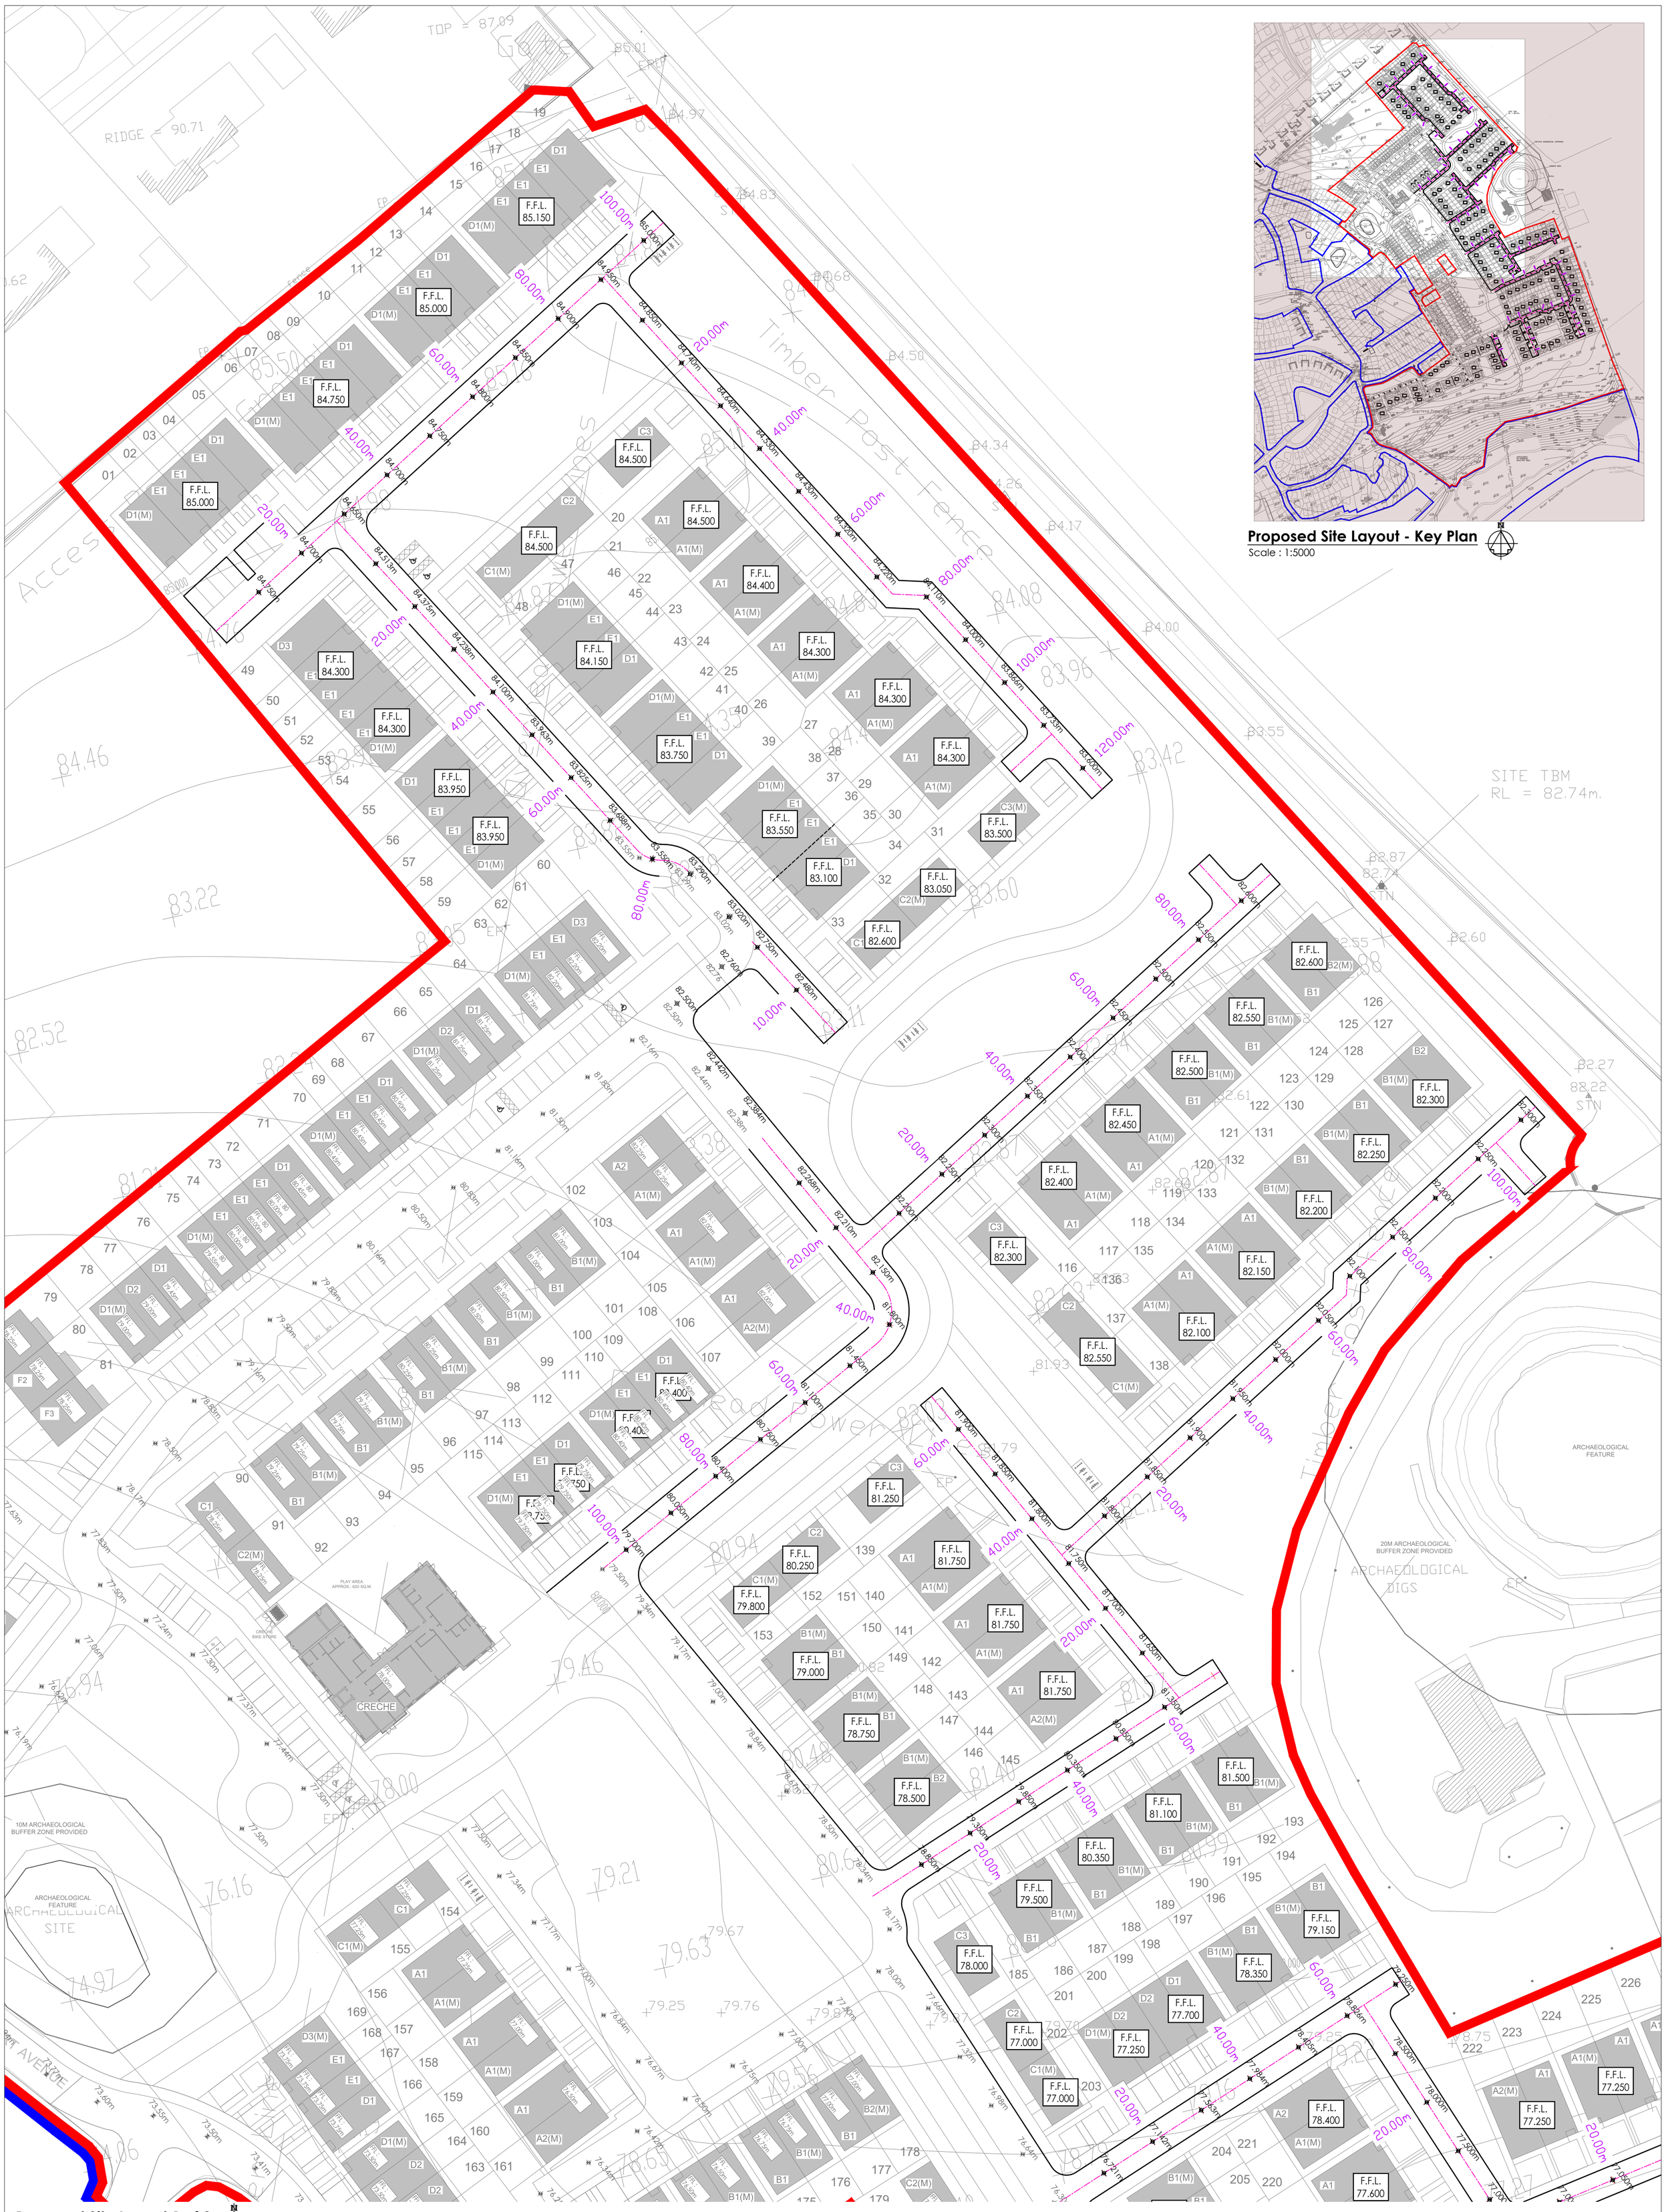


**DOSA**
DENIS O'SULLIVAN & ASSOCIATES
CONSULTING ENGINEERS

Joyce House
Barrack Square
Ballincollig
Cork
P31 KP84

021 4871781
info@dosa.ie
www.dosa.ie

© THIS DRAWING IS COPYRIGHT, NO PART OF THIS DOCUMENT MAY BE RE-PRODUCED OR TRANSMITTED IN ANY FORM OR STORED IN ANY RETRIEVAL SYSTEM OF ANY NATURE WITHOUT THE WRITTEN PERMISSION OF THE ENGINEER AS COPYRIGHT HOLDER EXCEPT AS AGREED FOR USE ON THE PROJECT FOR WHICH THE DOCUMENT WAS ORIGINALLY ISSUED.

| REV. | DRAWN | CHKD | APPRVD | DATE | DETAILS |
|---|---|---|---|---|---|
| C | K.M. | S.O'G | S.O'G | 27.09.'24 | Issued for LRD Application |
| B | G.S. | S.O'G | S.O'G | 13.12.23 | Issued for Section 32B Application |
| A | G.S. | S.O'G | S.O'G | 17.11.23 | Issued for Pre Planning Application |

CLIENT
Reside (Castlepark) Ltd.

PROJECT
Castlepark, Mallow, Co. Cork

DRAWING TITLE
Proposed Site Layout 1 of 3

| SHEET | SCALE | PROJECT NO. | DRAWING NO. | STATUS/ISSUE |
|---|---|---|---|---|
| A1 | 1:500 | 6621 | 2010 | C |